Electric Fire Pump Controller With Automatic Transfer Switch

Model: GPA/GPP/GPY +GPU

Built to the latest edition of the NFPA 20 standard

Dimensions

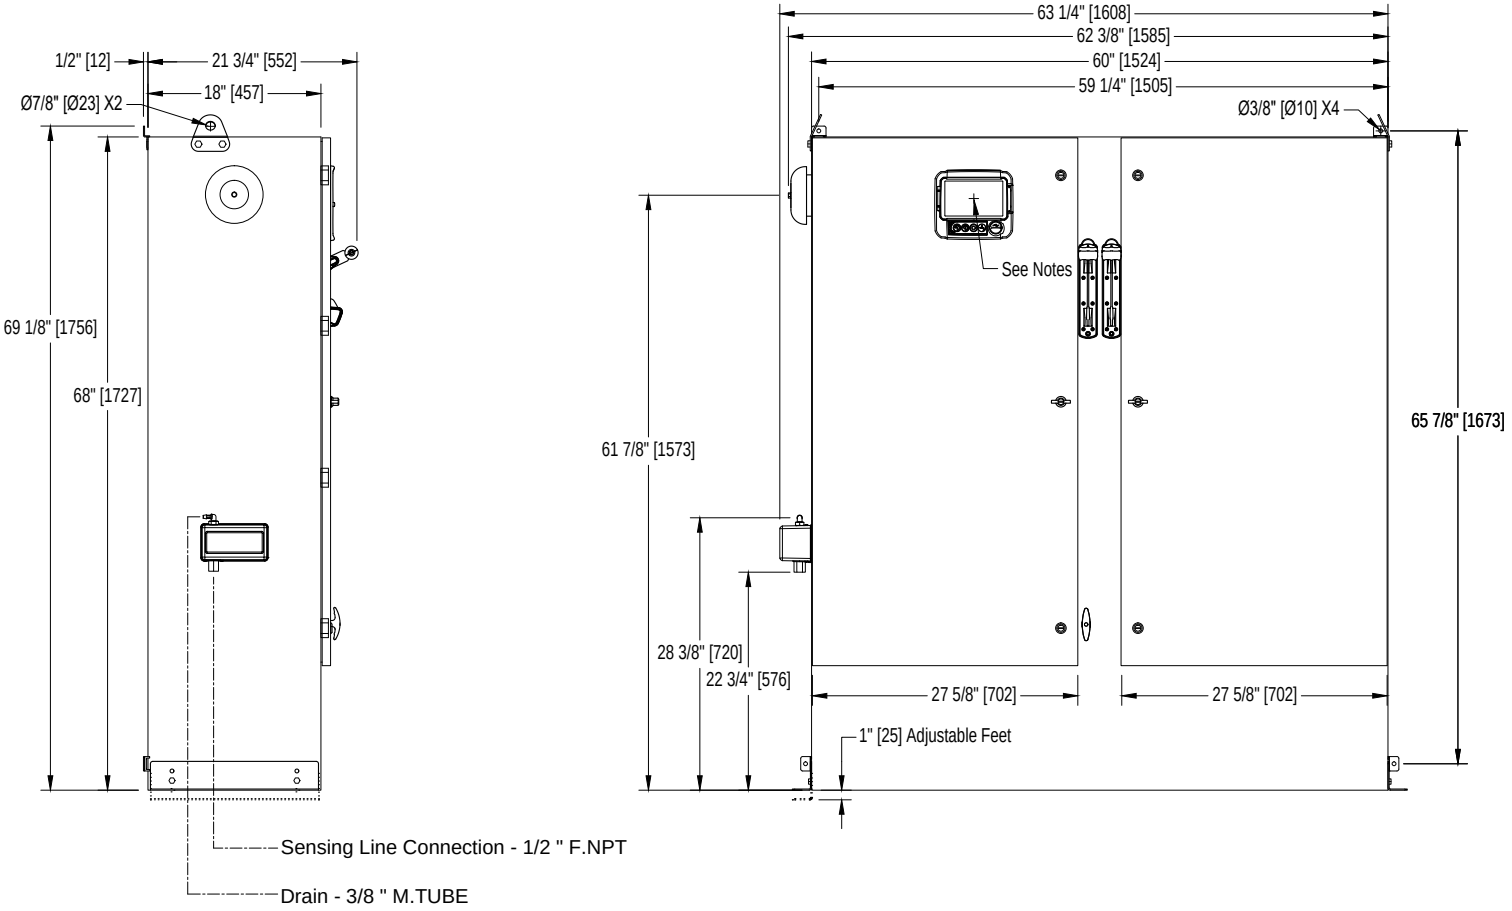

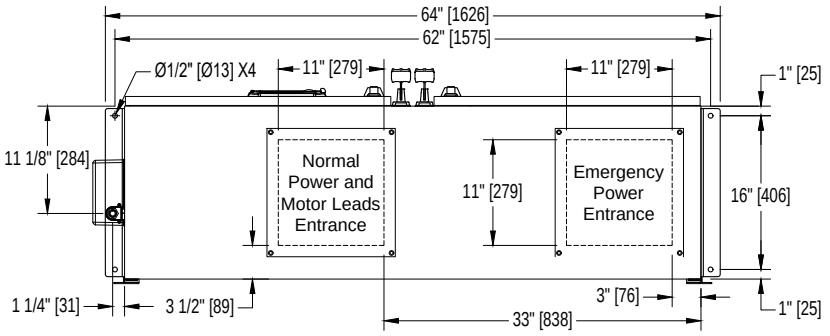

Voltage / Power Table		
Voltage	Min HP	Max HP
208	125	150
220 - 240	150	200
380 - 400 - 415	250	300
440 - 480	300	400
600	400	500

Notes:

- Standard NEMA: NEMA 2
- Standard paint : textured red RAL 3002.
- All dimensions are in inches [millimeters].
- Center of ViZiTouch screen: 61-5/8" [1564] from Bottom.
- Bottom conduit entrance through removable gland plate recommended.
- Use watertight conduit and connector only.
- Protect equipment against drilling chips.
- Door swing equal to door width.
- Seismic mounting to be rigid wall and base only.

Drawing for information only.
Manufacturer reserves the right to modify this drawing without notice.
Contact manufacturer for "As Built" drawing.

Projection

TORNATECH

SEISMIC COMPLIANT

c UL us

FM APPROVED

NYC Dpt of Building Approved

REV.	DESCRIPTION	DD/MM/YY
2.	New Logo	10/05/18
1.	Box Size Revision and Valve Change	21/11/17
0.	First issue	16/11/16

Drawing number: GPX-DI364/E

CDL

Copyright © 2018 Tornatech Inc. All right reserved. This drawing and the information contained or depicted herein are the sole property of Tornatech Inc. Copies are communicated to the recipient in strict confidence and may not be retransmitted, published, reproduced, copied or used in any manner, including as the basis for the manufacture or sale of any products, without the express prior written consent of Tornatech Inc.